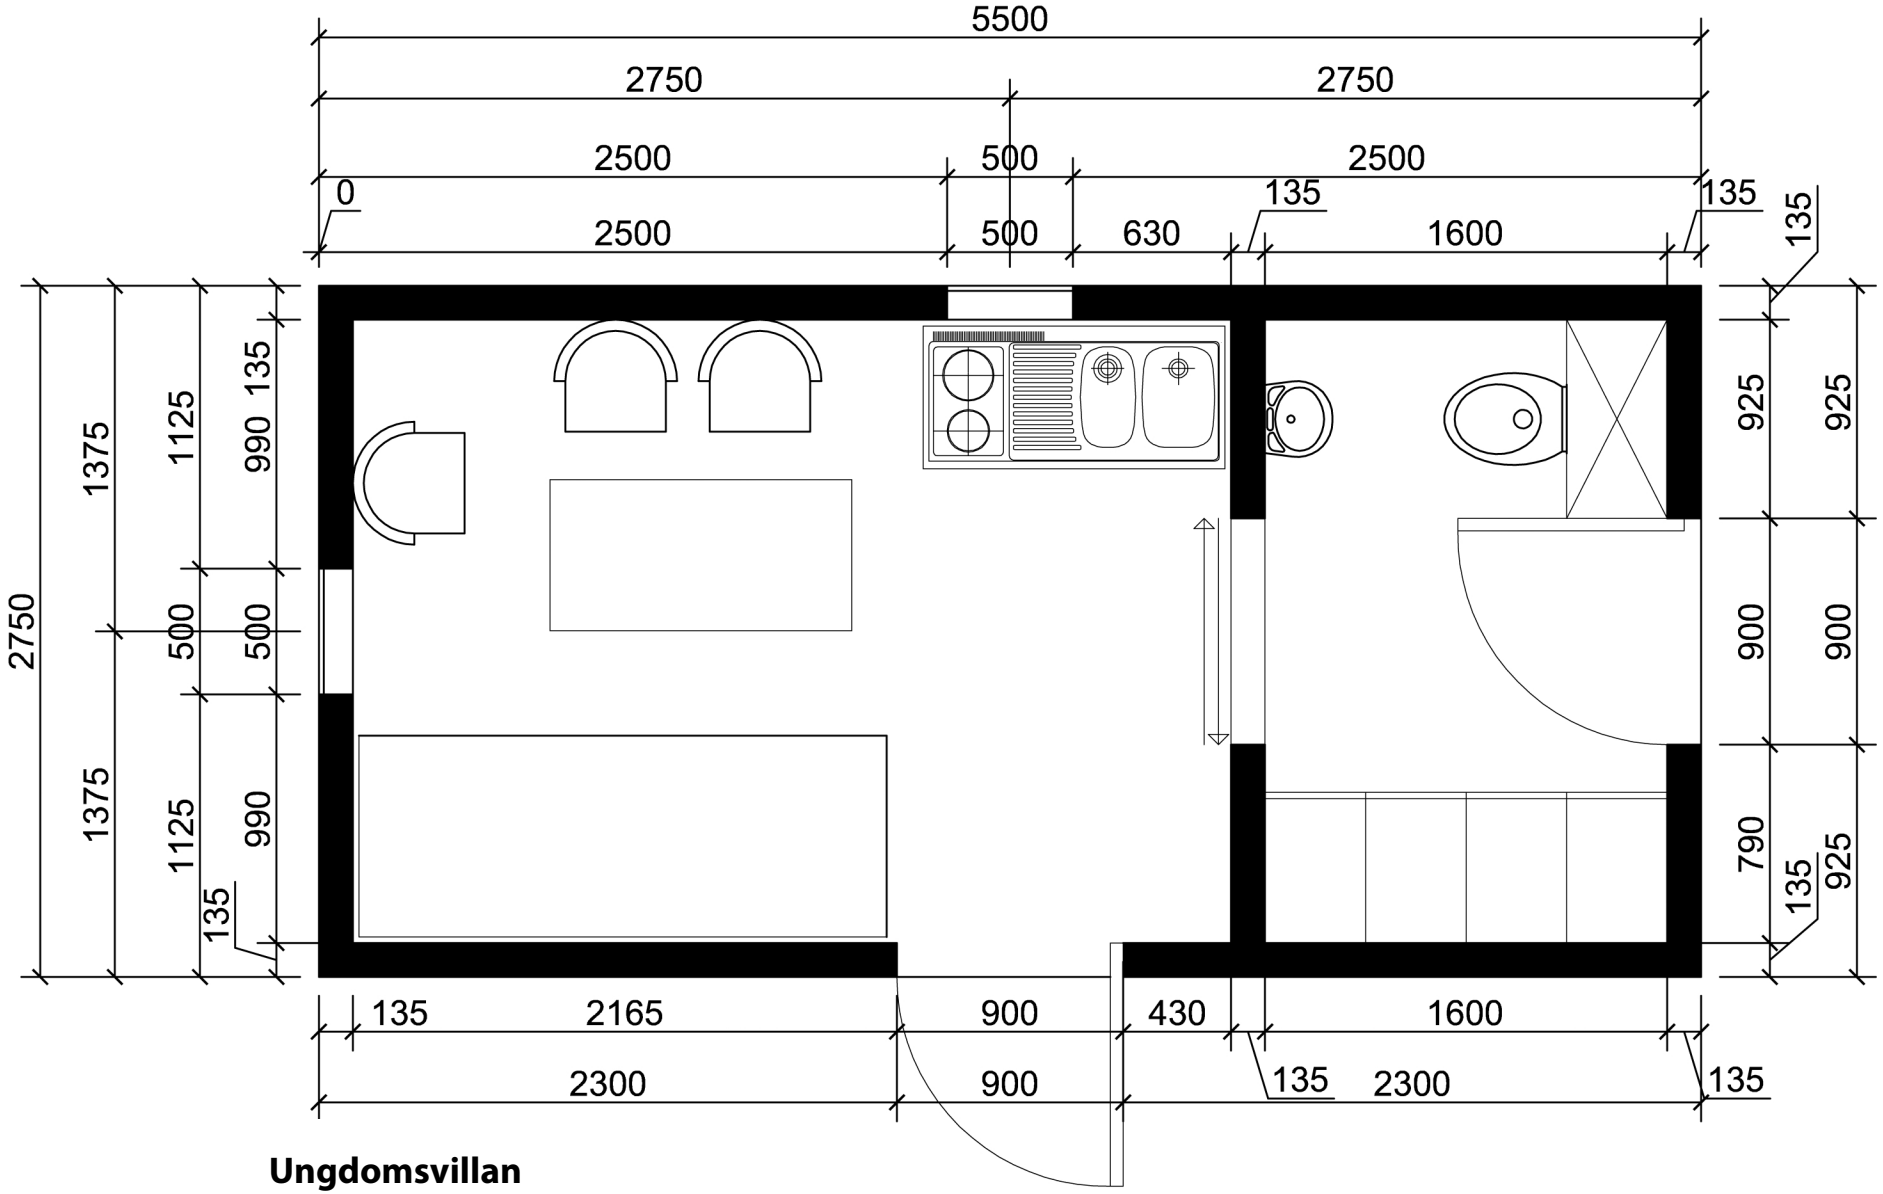

Ungdomsvillan

FLOOR AREA: 15 SQM

ARCHITECTURAL DESIGN BY GÖSTA SUNDBERG

CAD DRAFTING BY STUDIO FARJA

11.12.12